


BARRACUDA SOLID RH RETURN 'BASE' BRICK SLIP [RESIN BONDED]

NOTES:  
DO NOT SCALE FROM DRAWING.  
DIMENSIONS ARE IN MILLIMETRES.

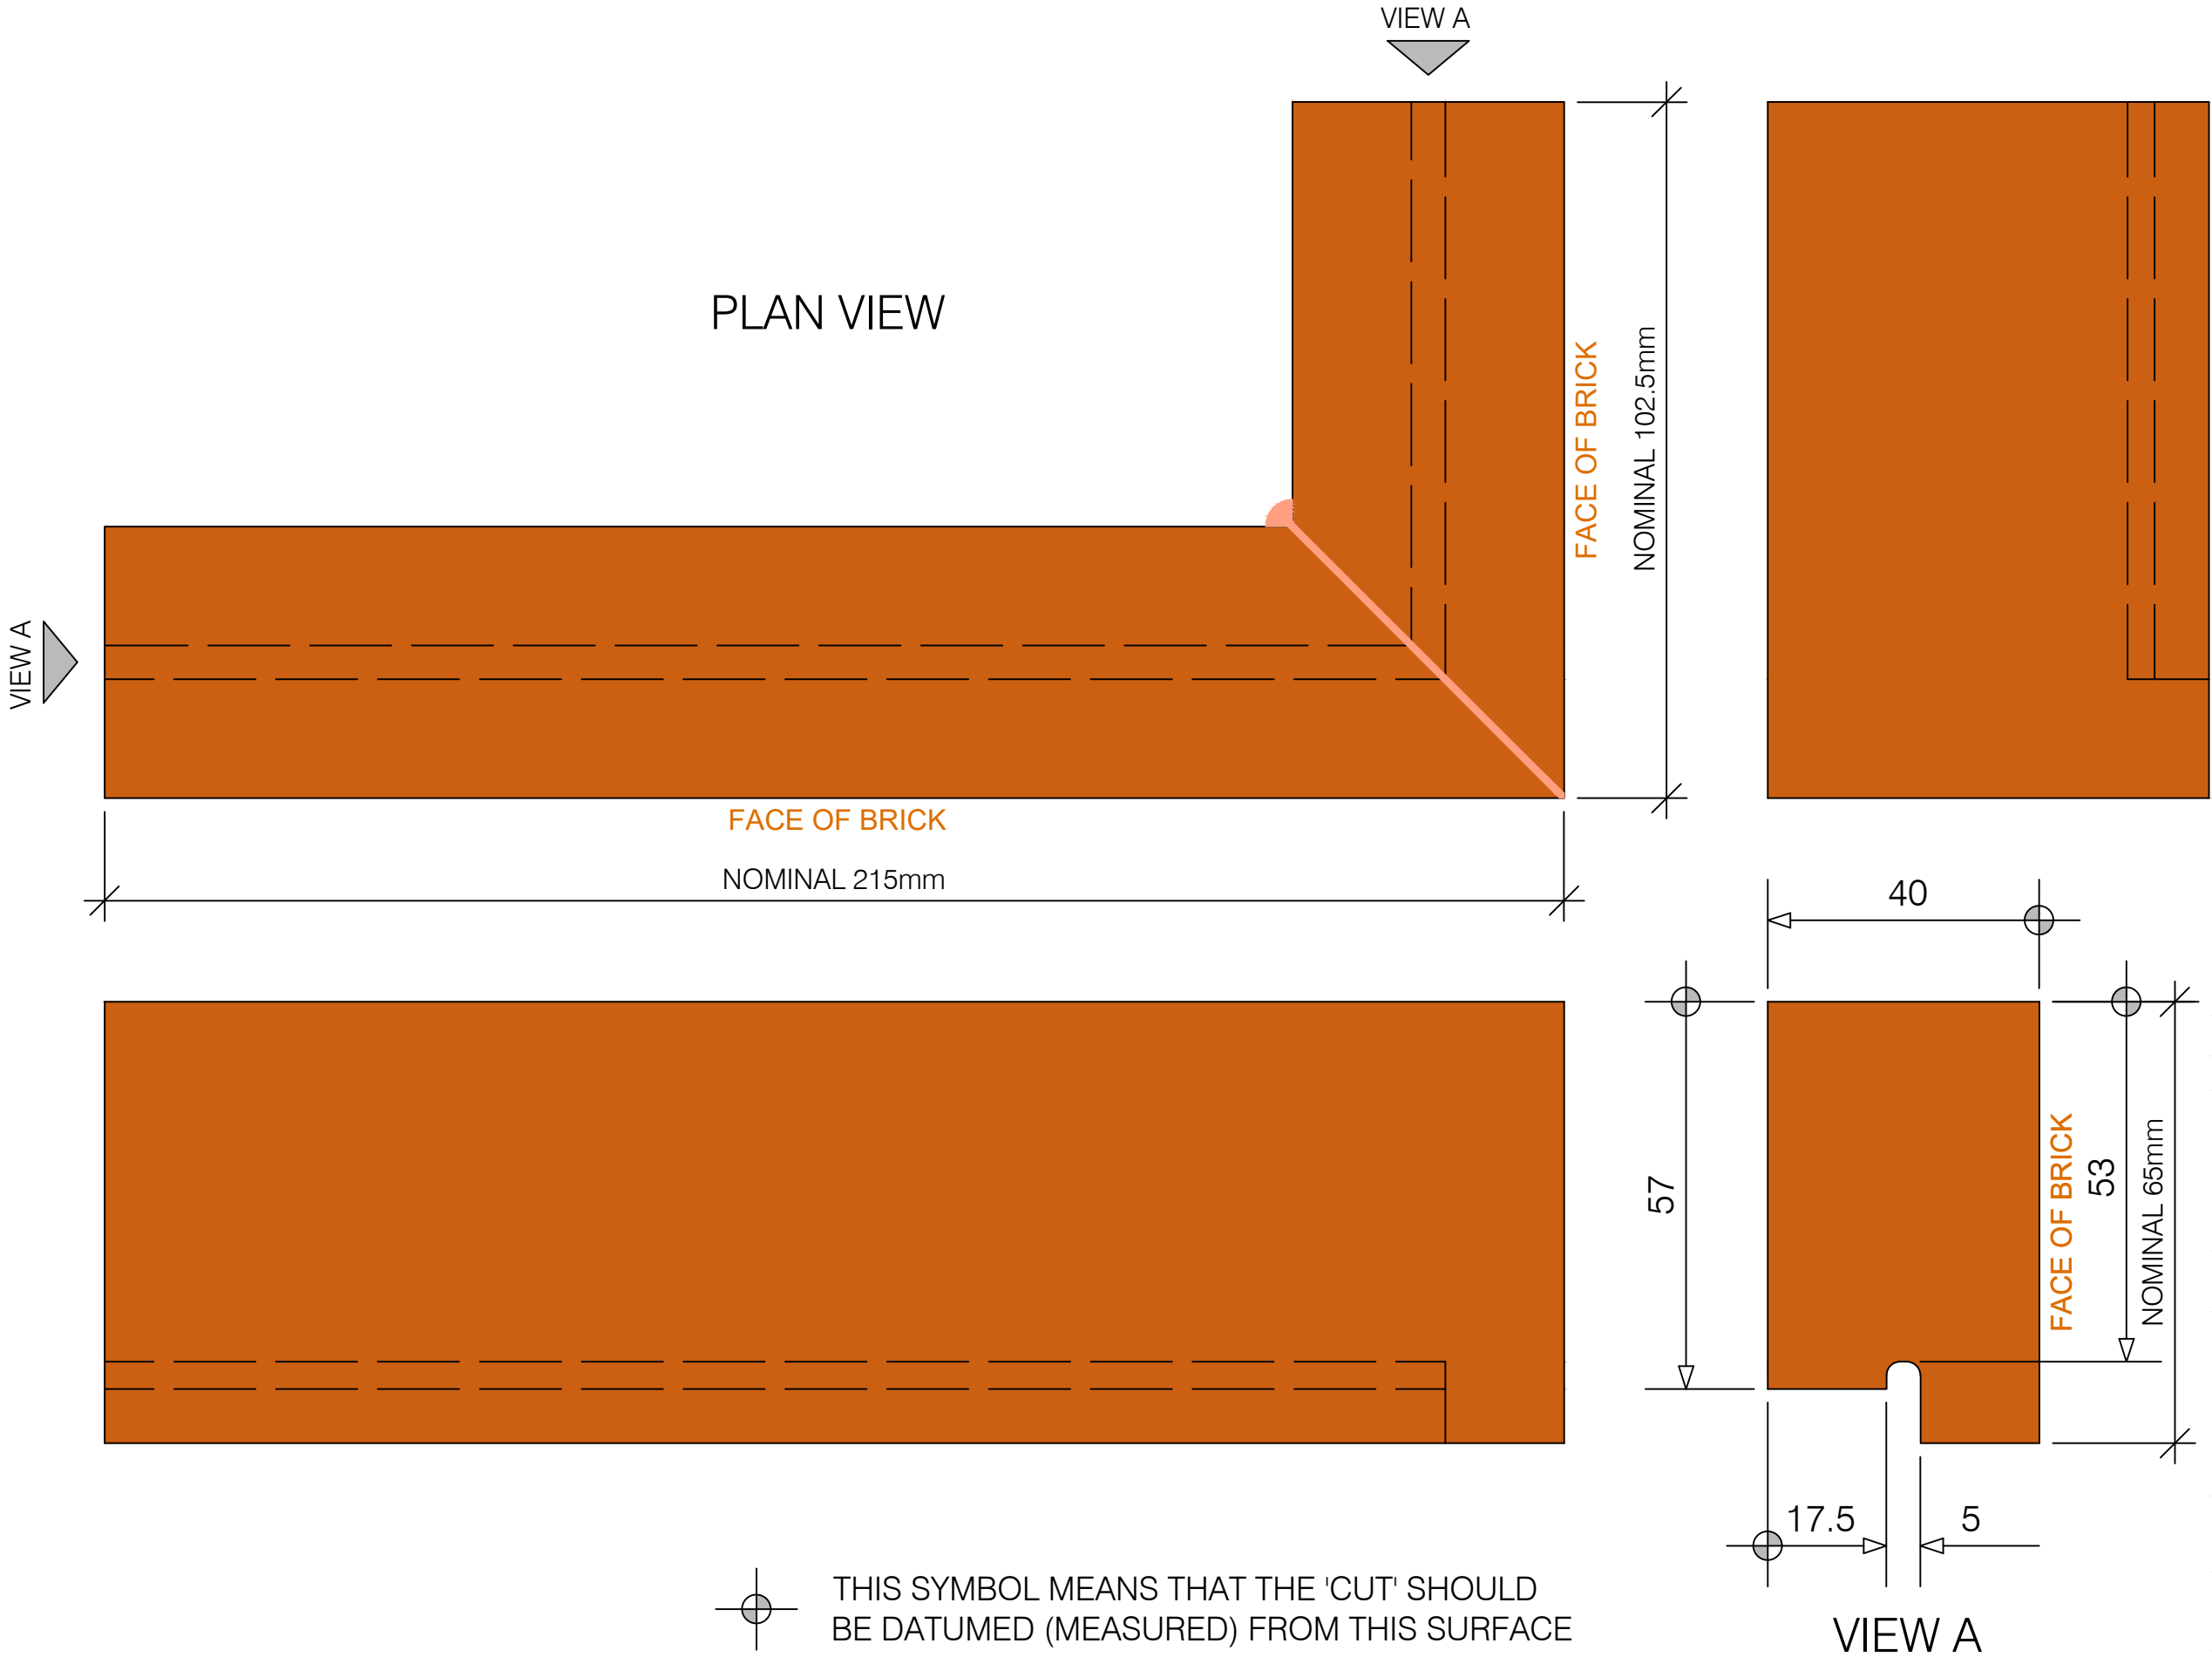

|      |                  |       |            |
|------|------------------|-------|------------|
| 01   | FIRST ISSUE      | JSC   | 28/02/2023 |
| REV: | REVISION DETAIL: | CHKD: | DATE:      |

**Barracuda**  
BRICK SLIP SUPPORT SYSTEM

BRICK SLIP CUTTING

TITLE:  
BRICK CUTTING AND  
PREPARATION REQUIREMENTS  
SOLID RH RETURN 'BASE'  
BRICK SLIP [RESIN BONDED]

DATE:  
28/02/2023

SCALE:  
1:1

DRAWING NUMBER:

CU-B-104RH-R

PLOT SIZE:  
A3

REVISION:

01